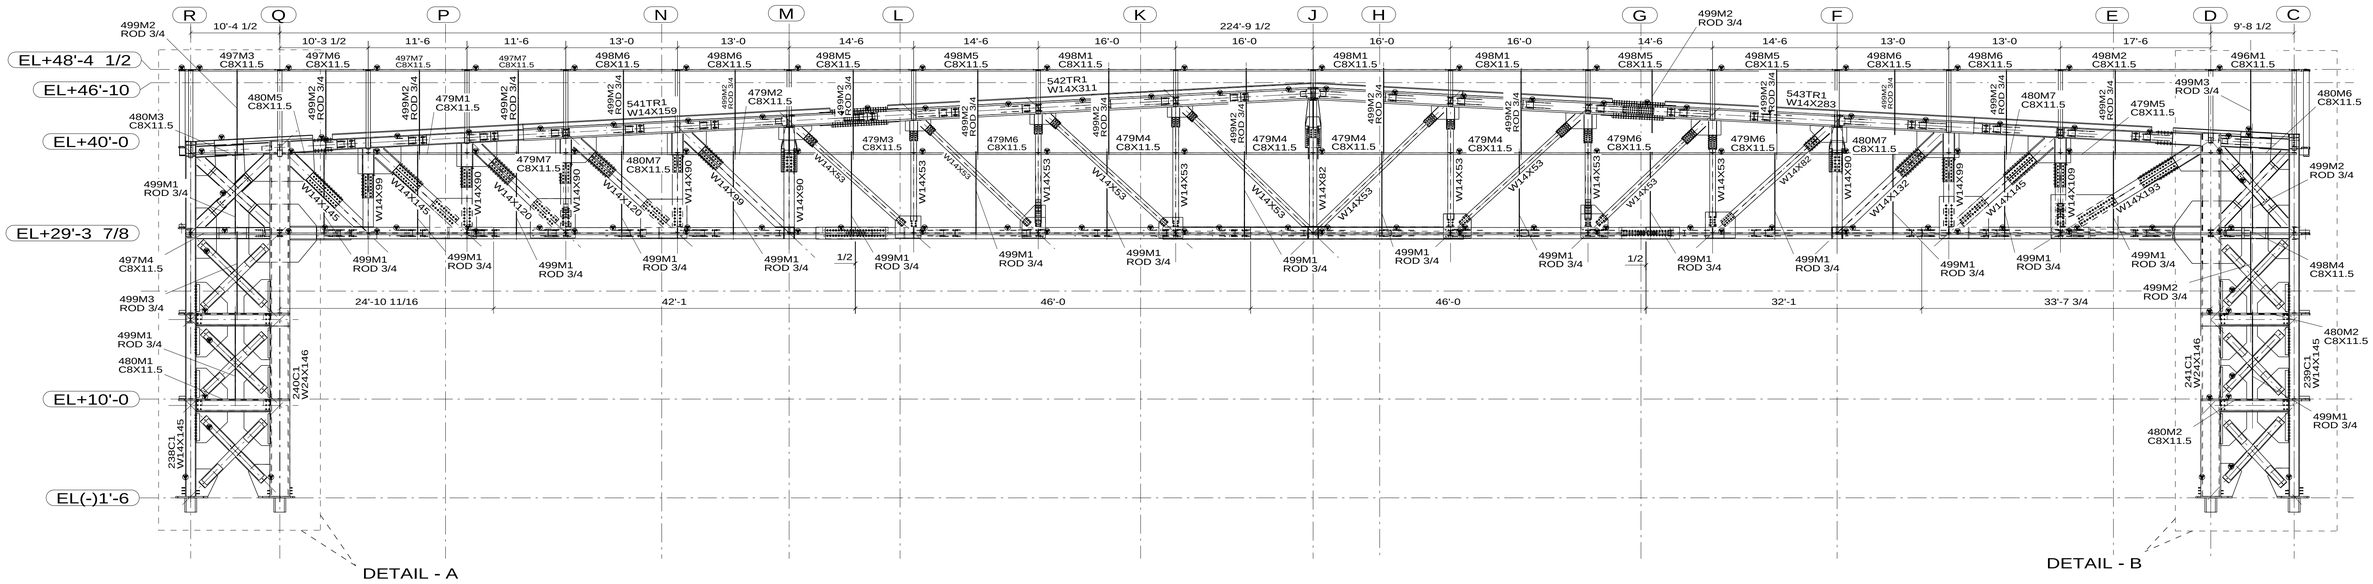

ELEVATION @ GRID '15'

FOR FIELD USE